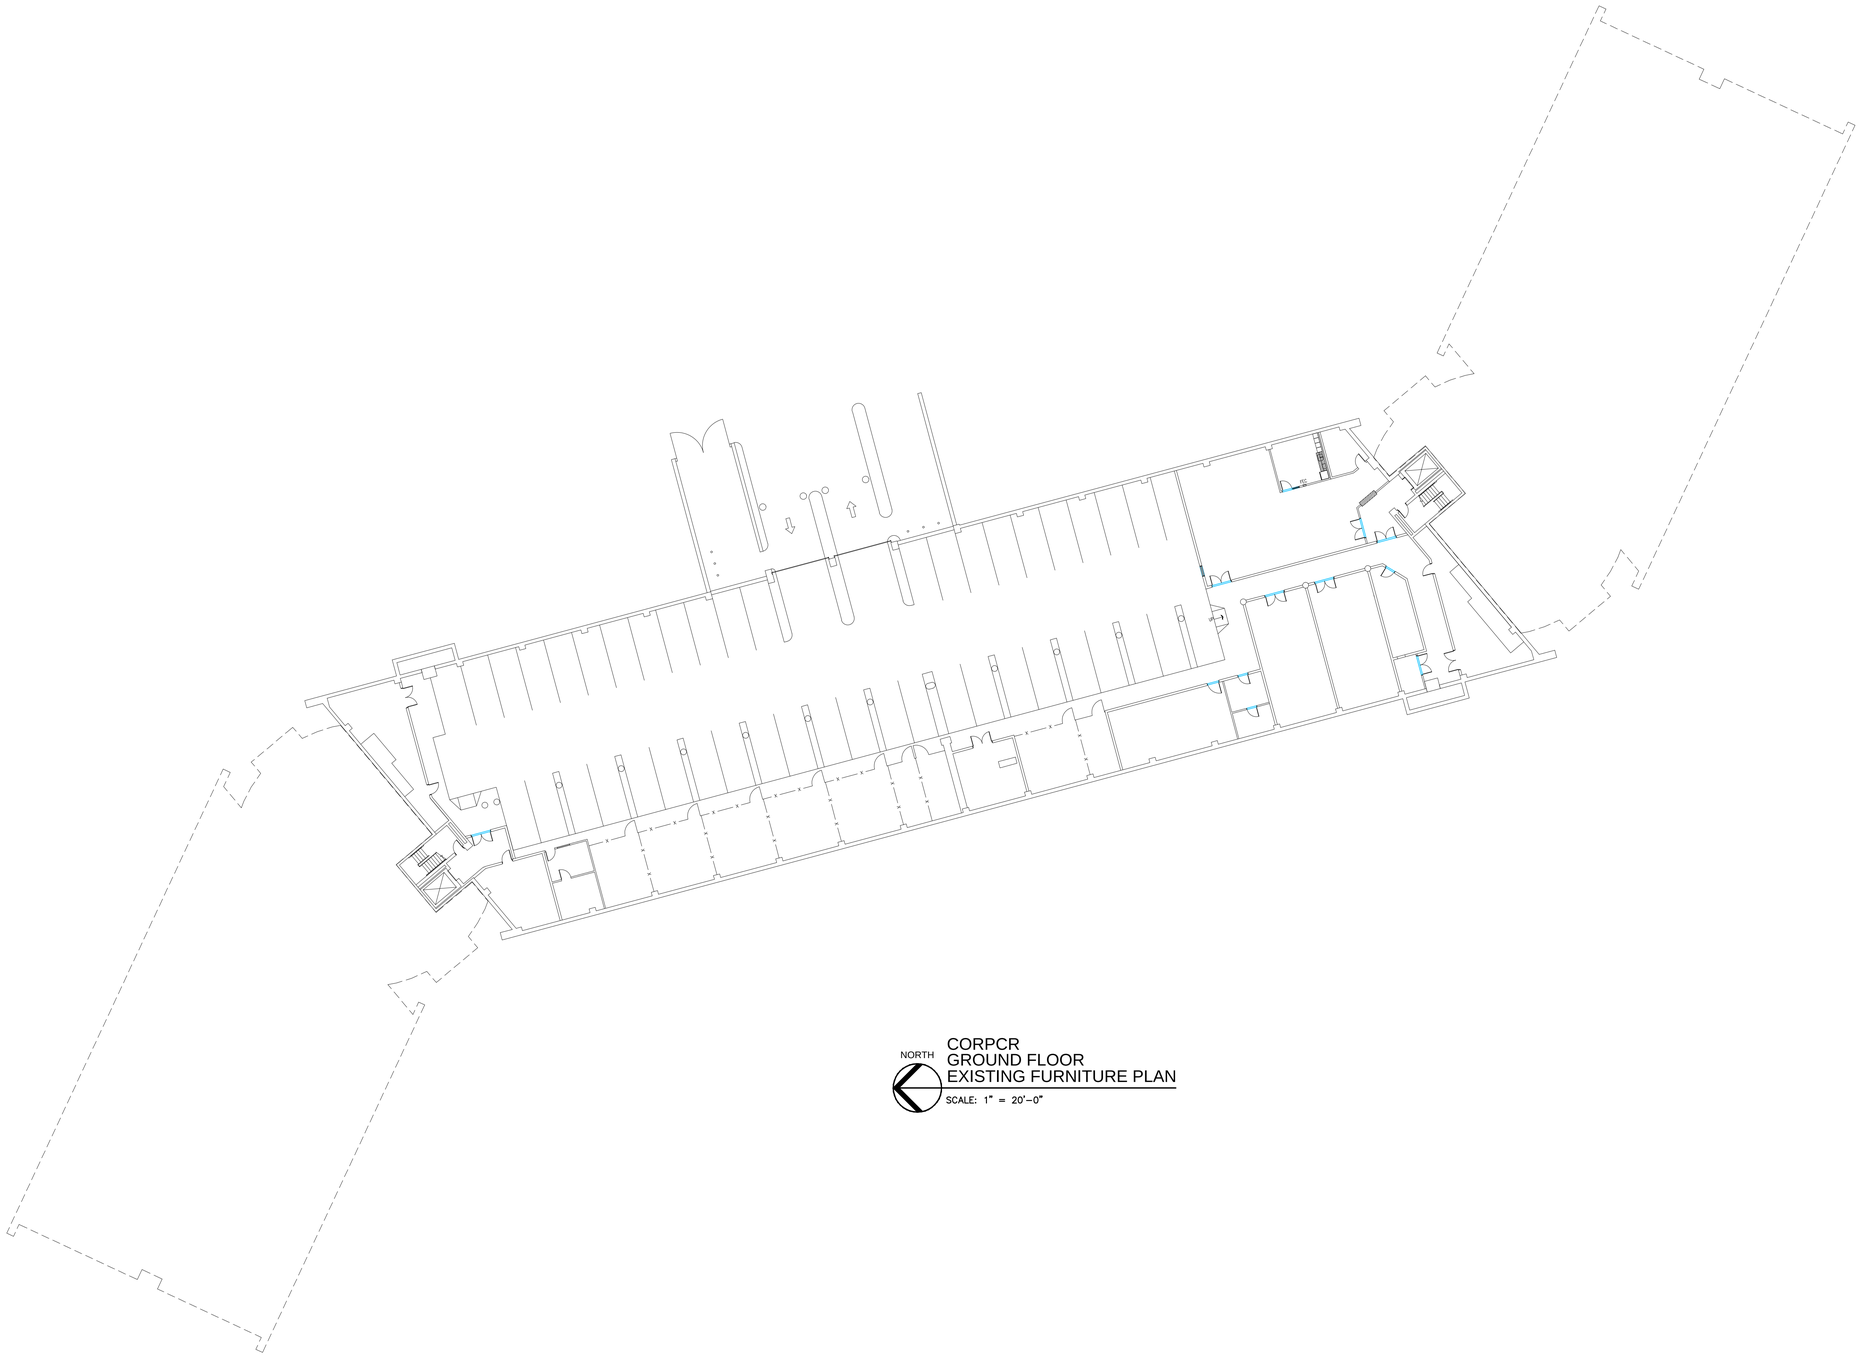

NORTH

CORPCR
GROUND FLOOR
EXISTING FURNITURE PLAN

SCALE: 1" = 20'-0"

FORDLAND

330 TOWN CENTER DRIVE, SUITE 1100
DEARBORN, MICHIGAN 48126-2738
USA

CORPORATE CROSSINGS
550 TOWN CENTER DRIVE

DEARBORN WAYNE MI

BUILDING SITE CODE: 5304
FORD PROJECT NUMBER:

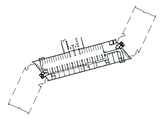

NORTH

KEY PLAN

SCALE: N.T.S.

THIS DRAWING HAS BEEN PREPARED BY OR ON BEHALF OF FORD MOTOR COMPANY. FORD MOTOR COMPANY RETAINS ALL COMMON LAW, STATUTORY AND OTHER RESERVED RIGHTS, INCLUDING COPYRIGHTS. THIS DRAWING SHALL NOT BE USED FOR ANY PURPOSE OTHER THAN PERFORMING SERVICES DIRECTLY OR INDIRECTLY TO FORD MOTOR COMPANY. WITHOUT THE EXPRESSED WRITTEN PERMISSION OF FORD MOTOR COMPANY, UNAUTHORIZED USE, COPYING OR MODIFICATION, INCLUDING THE REMOVAL OF THIS NOTE, MAY CONSTITUTE A VIOLATION OF CIVIL OR CRIMINAL LAWS ENFORCEABLE BY FORD OR GOVERNMENTAL AGENCIES.

COPYRIGHT © FORD MOTOR COMPANY (2005)

DATE ISSUED FOR

IN CHARGE:
DRAWN BY: R. J. JACEK
DESIGNED BY:
CHECKED BY:
APPROVED BY:

SHEET TITLE
EXISTING GROUND FLOOR FURNITURE PLAN

FORD DWG. NUMBER:

SHEET NUMBER
A-001

01/29/2010 07:29:11

5304-00-FLR.DWG