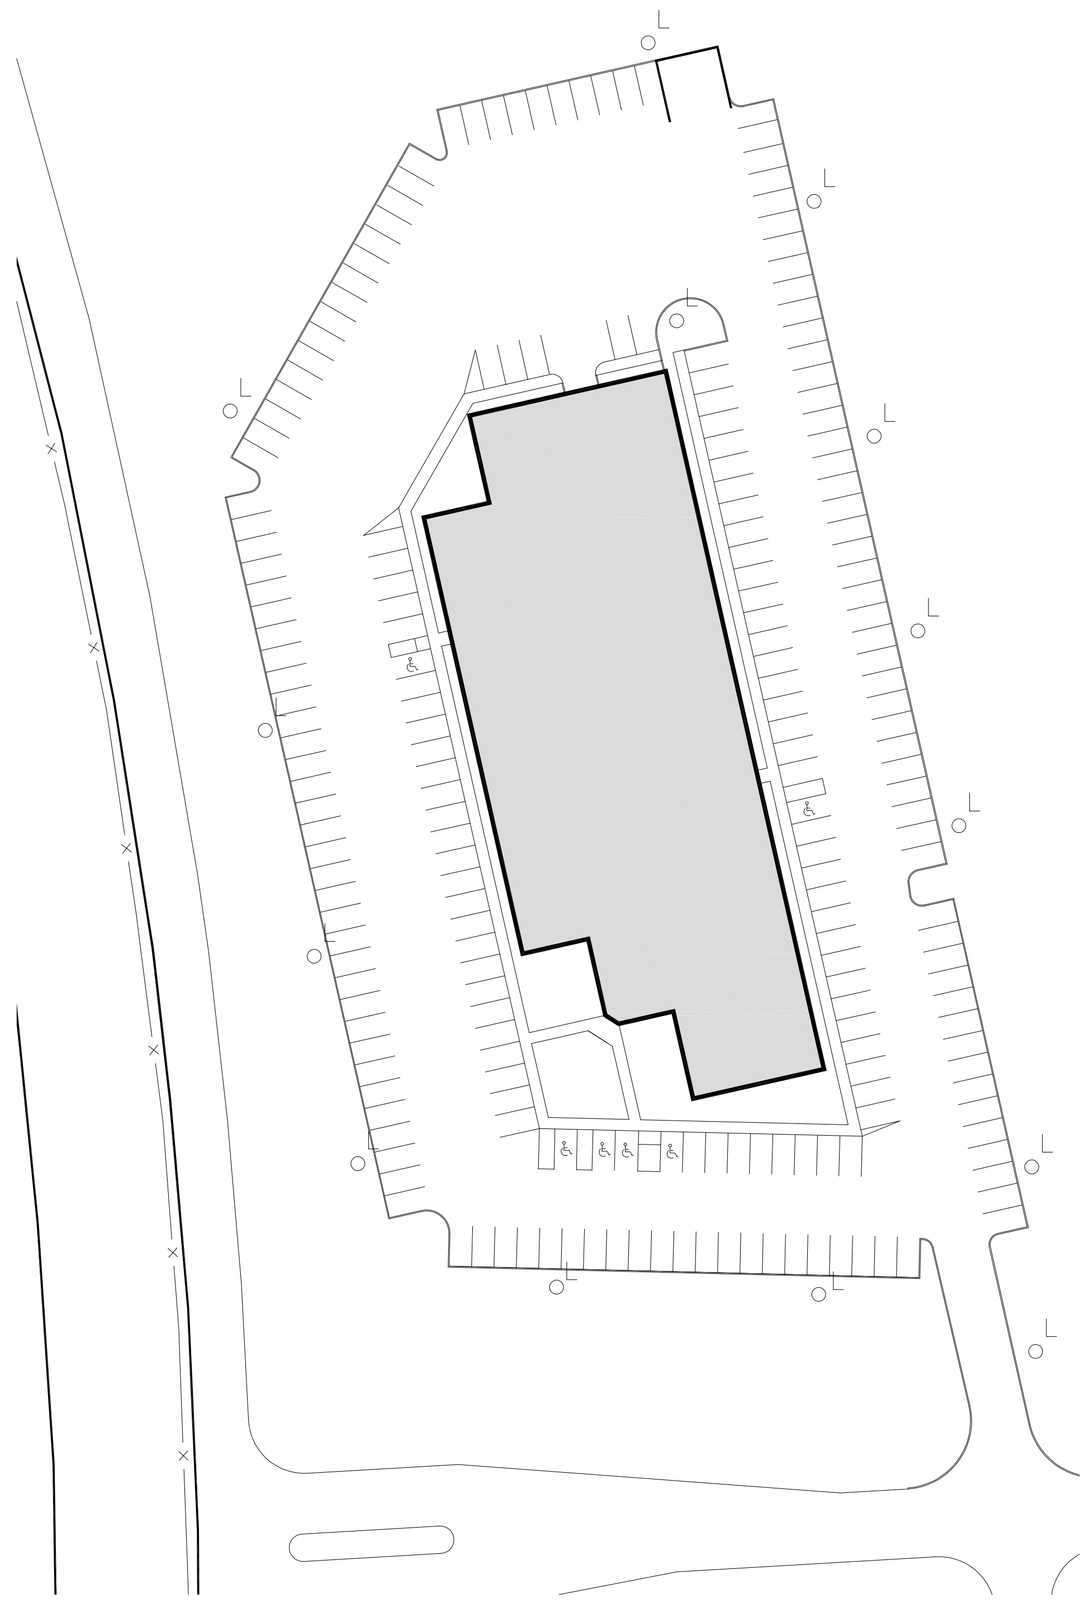

NORTH

ACSAMC
FIRST FLOOR
EXISTING PARKING PLAN

SCALE: 1/4" = 1'-0"

FORDLAND

550 TOWN CENTER DRIVE, SUITE 200
DEARBORN, MICHIGAN 48126-2716
USA

ACCELERATED SOLUTION MAINTENANCE CENTER

17500 FEDERAL DRIVE

EXISTING PARKING PLAN

ALLEN PARK WAYNE MI

BUILDING SITE CODE: 5294
FORD PROJECT NUMBER:

DATE ISSUED FOR

IN CHARGE:
DRAWN BY: CMK
DESIGNED BY:
CHECKED BY:
APPROVED BY:

SHEET TITLE

EXISTING PARKING PLAN

FORD DWG. NUMBER:

SHEET NUMBER

C-01

03/11/2004 10:47:02

5294-01-CIV.DWG